


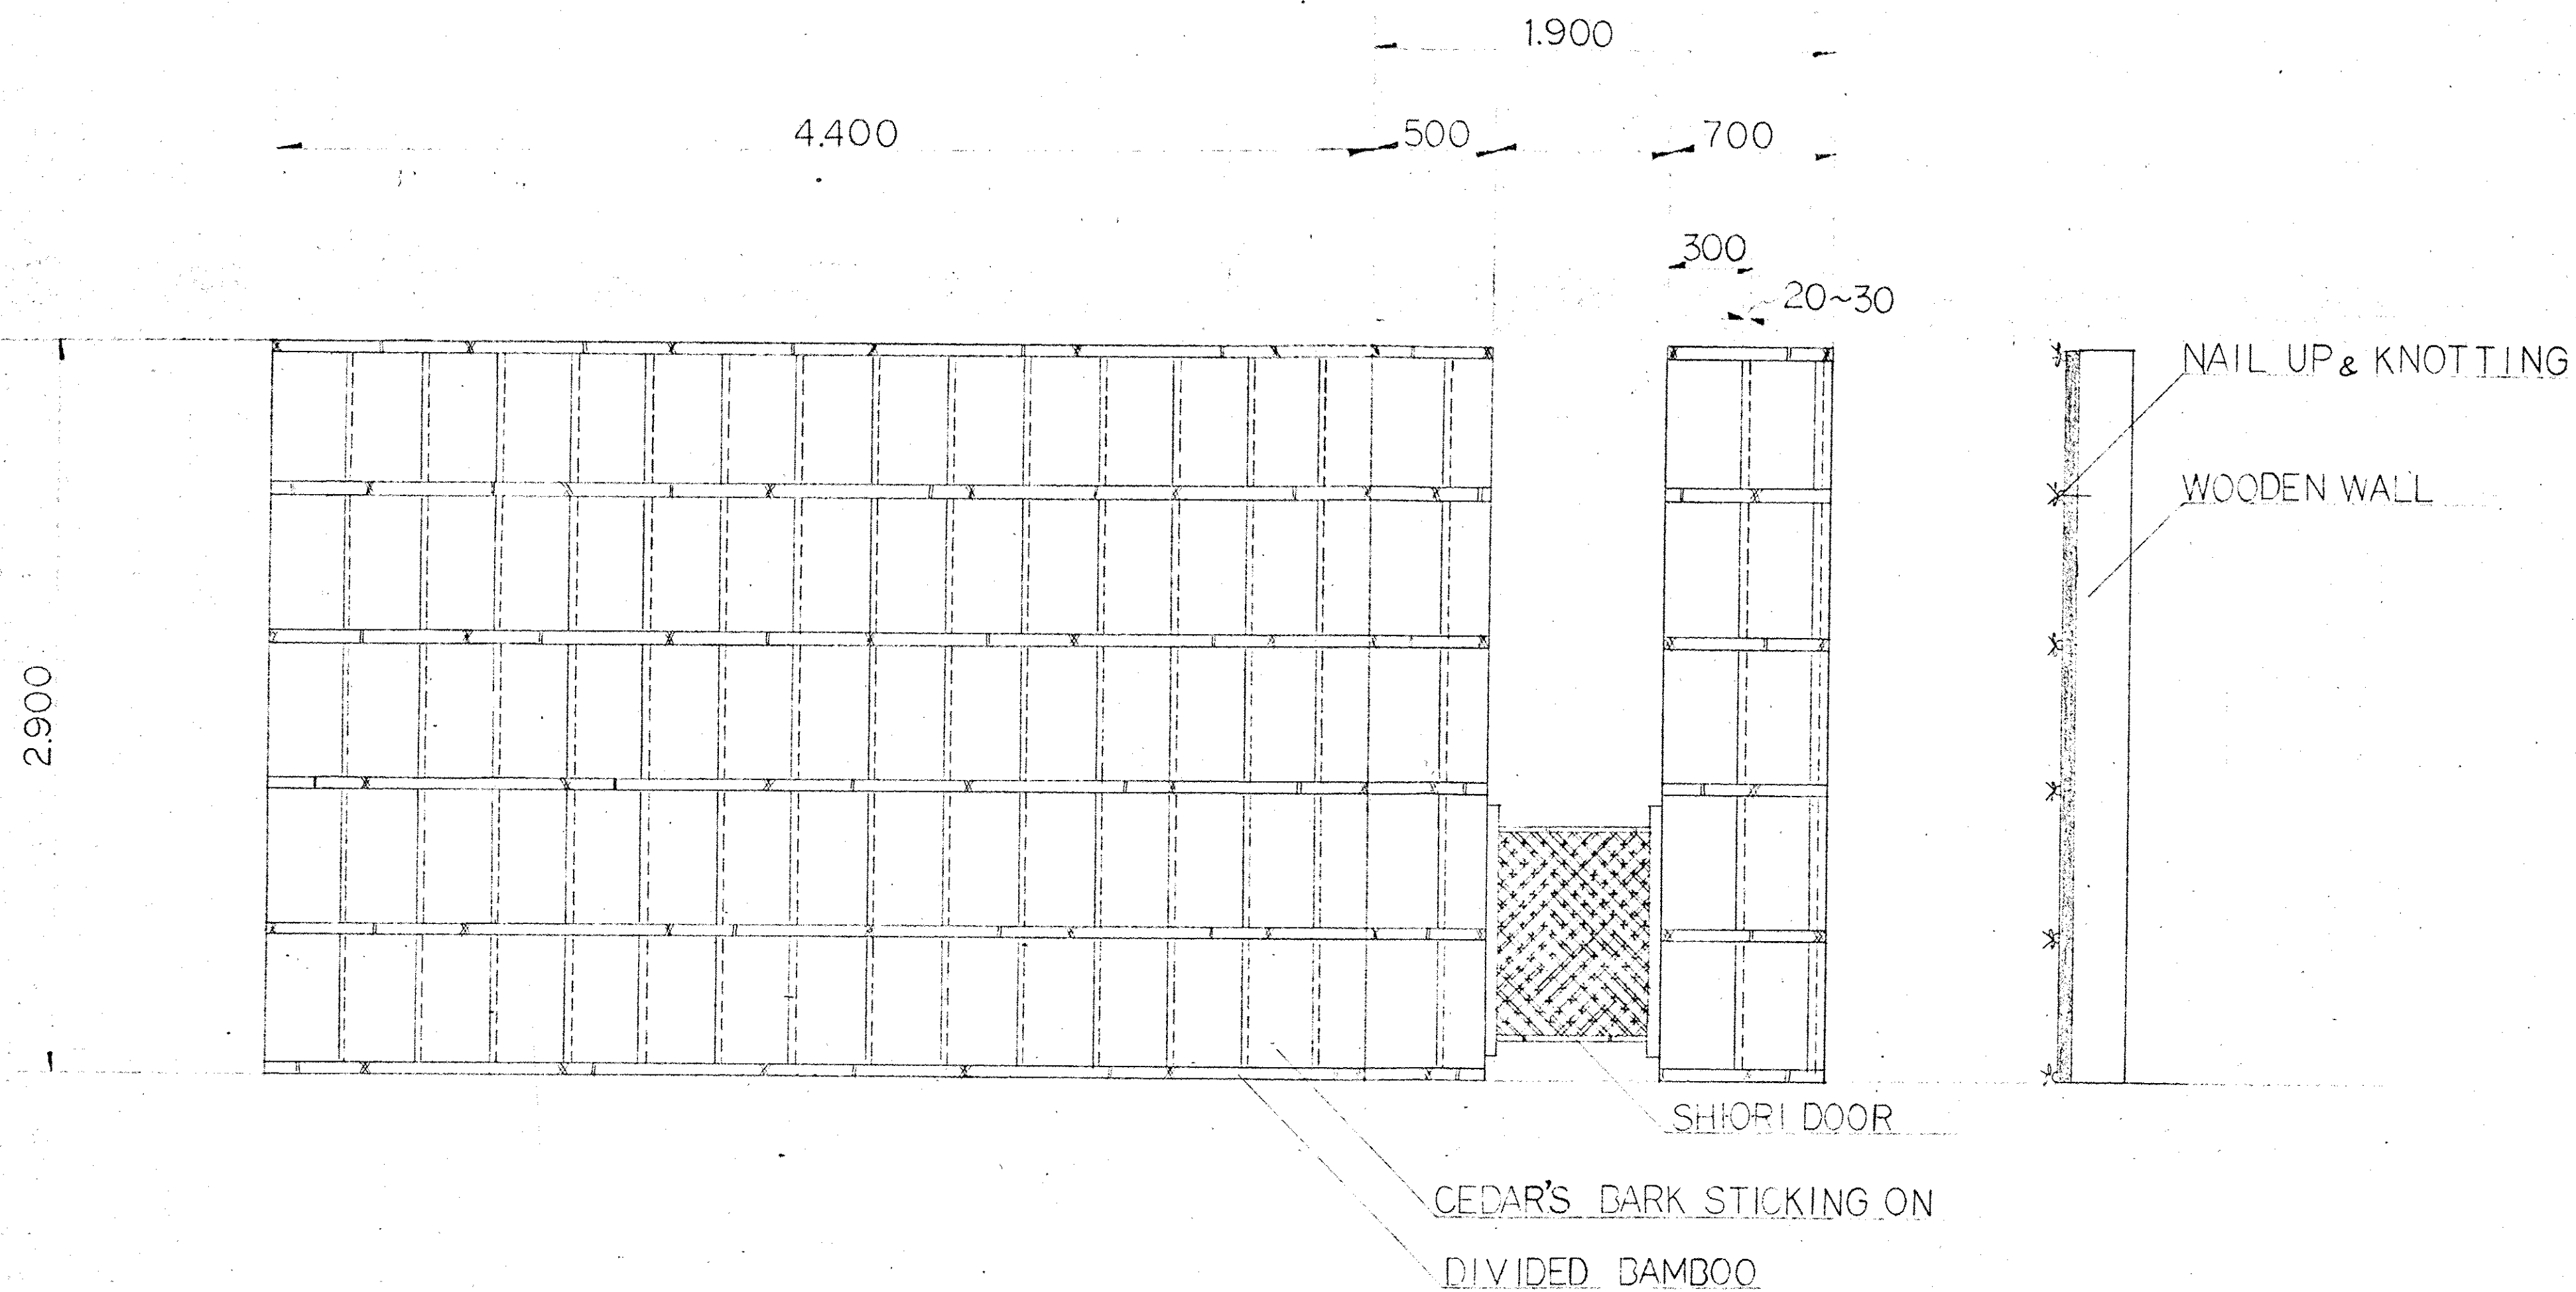

VERTICAL PLAN

SCALE 1 : 20

KYŌ-NO-MACHIYA GARDEN PLAN

花造園株式会社 設計部

CHECKED BY .S.YAMADA DESIGN J.HAYASE K.ICHIKAWA JOB. K.ICHIKAWA . HANATOYO Landscape Garden Architecture Co.Ltd. KYOTO JAPAN